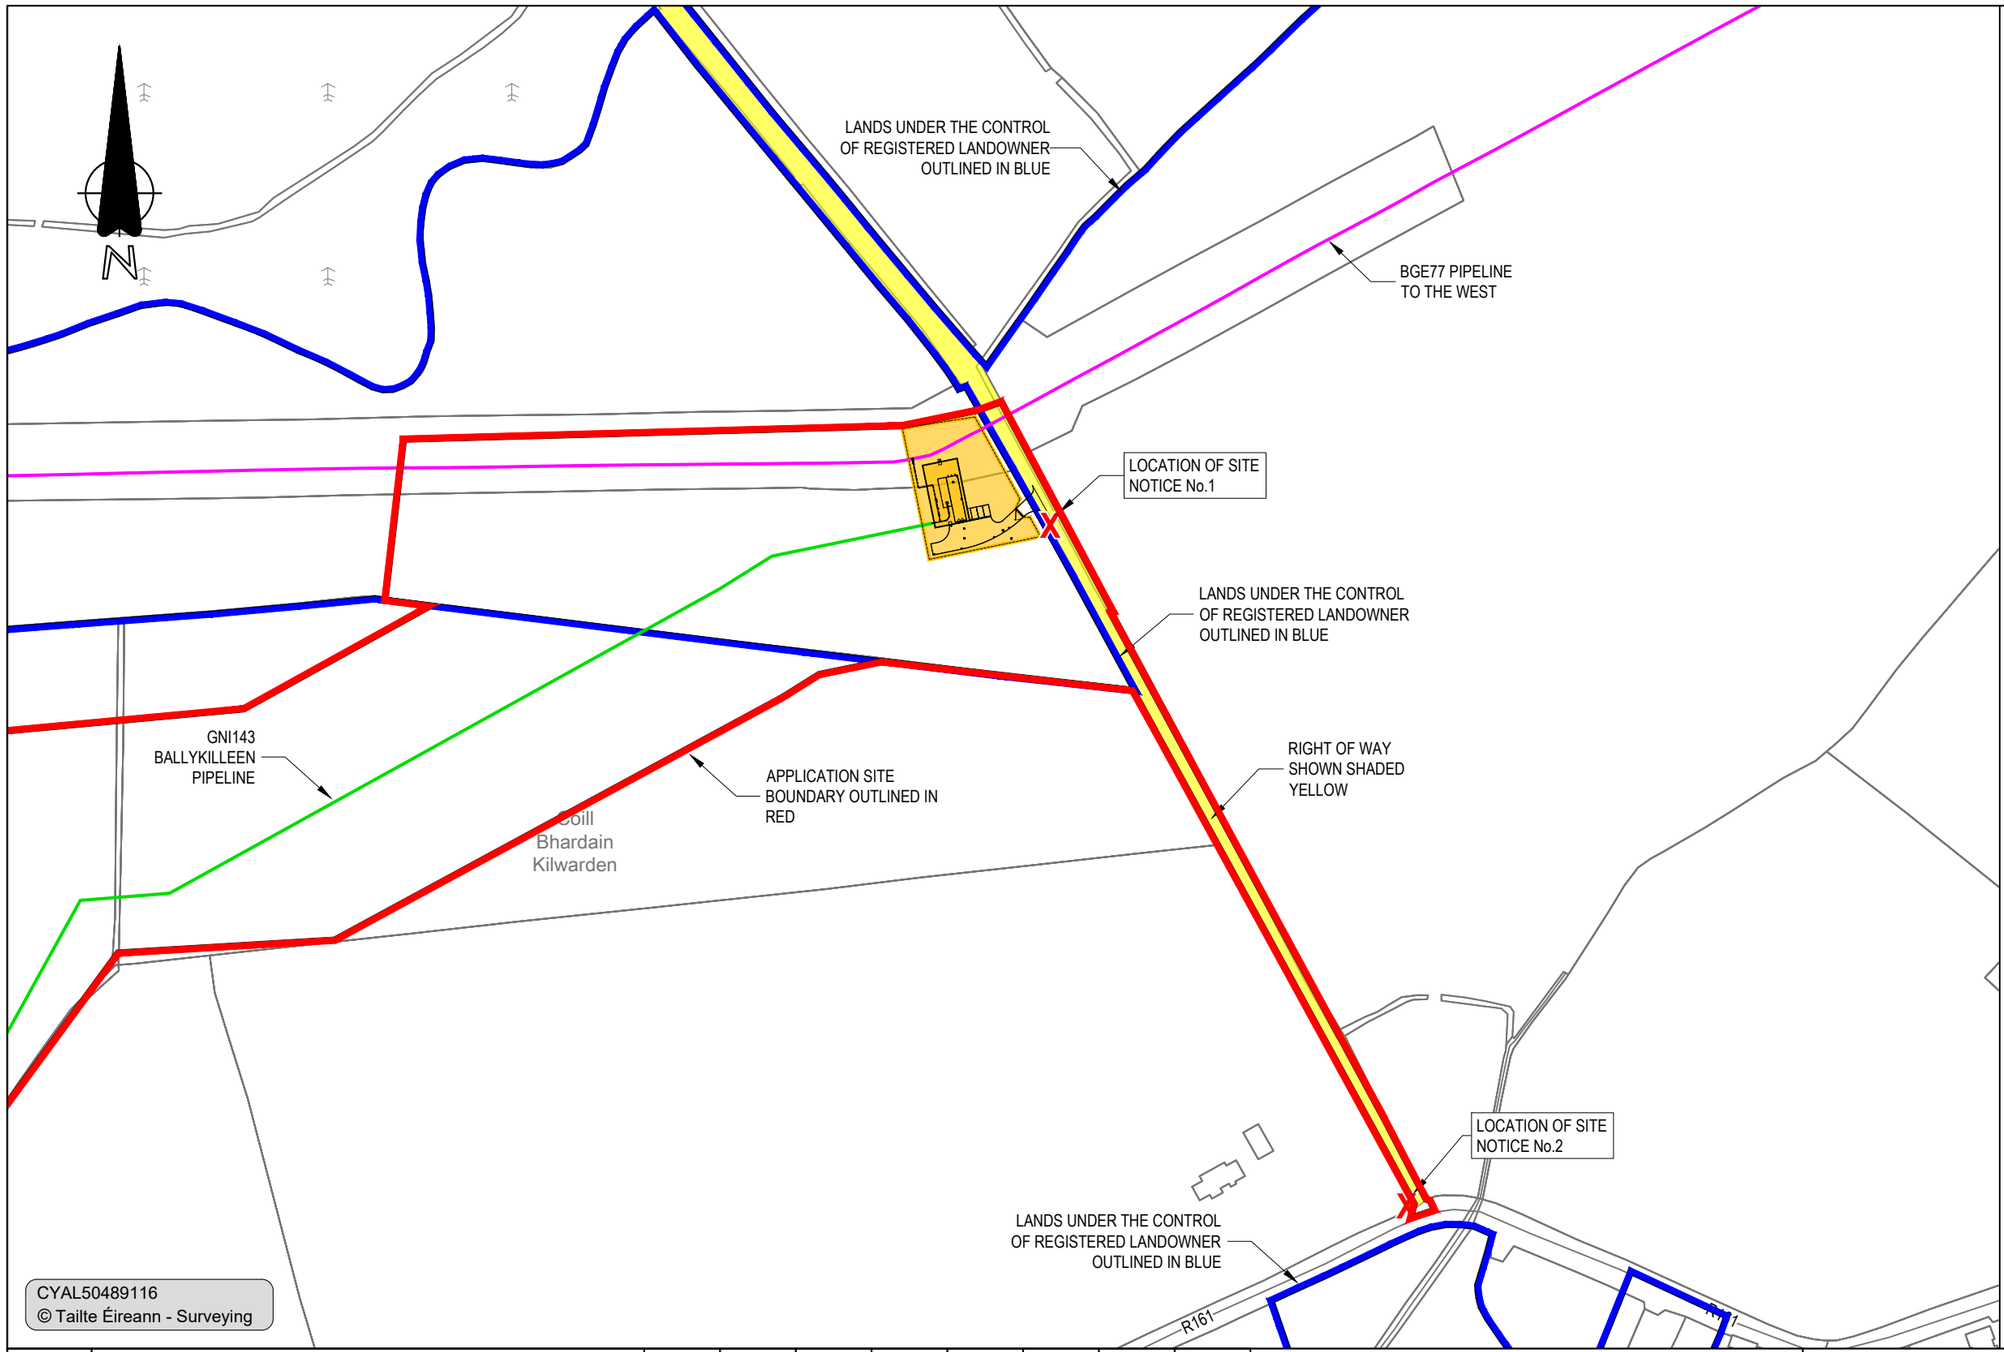

NOTES:

1. THIS DRAWING IS FOR PLANNING APPLICATION PURPOSES ONLY.

AREA OF OFFTAKE INSTALLATION - 0.220 HECTARES 0.54 ACRES

TOWNLAND - KILWARDEN

O.S. NATIONAL GRID Ref: - 2980-B

LEGEND:

- PROPOSED APPLICATION SITE BOUNDARY
- LANDHOLDING BOUNDARY
- EXISTING PIPELINE
- PROPOSED PIPELINE
- RIGHT OF WAY
- X LOCATION OF SITE NOTICE
- OFFTAKE INSTALLATION

PLANNING ISSUE

ISSUE	REVISION	REV. BY	A	B	C	D	E	F	G
0	PLANNING ISSUE	TM 22/04/2026	MAH 22/04/2026	JC 22/04/2026					

APPROVALS

A	DRAWING OFFICE	DRAWN BY T.MALONE
B	DESIGN ENGINEERING	
C	STRATEGY/PLANNING	CHECKED M.ABOU HAJAR
D	DESIGN MANAGEMENT	
E	OPERATONS	APPROVAL J.CONROY
F	CONSTRUCTION	
G	AM/AO ADDITIONAL	DATE 22/04/2026

PROJECT: 47327508 - Gas to Bord na Mona, Edenderry

TITLE: SITE LOCATION MAP

Kilwarden Offtake Installation

DRAWING NUMBER: 14301-GNI-01-PL-SLO-0001

SCALE: 1:2,500 @A3

SHEET: 01 OF 01

CONSULTANT
Fingleton White
Bridge Street Centre
Portlaoise
Co. Laois
Ireland
T:(00353)(0)57 866 5400
www.fingleton.ie

Gas Networks Ireland
P.O Box 51,
Gasworks Road,
Cork,
Rep of Ireland
T +353 21 4534000